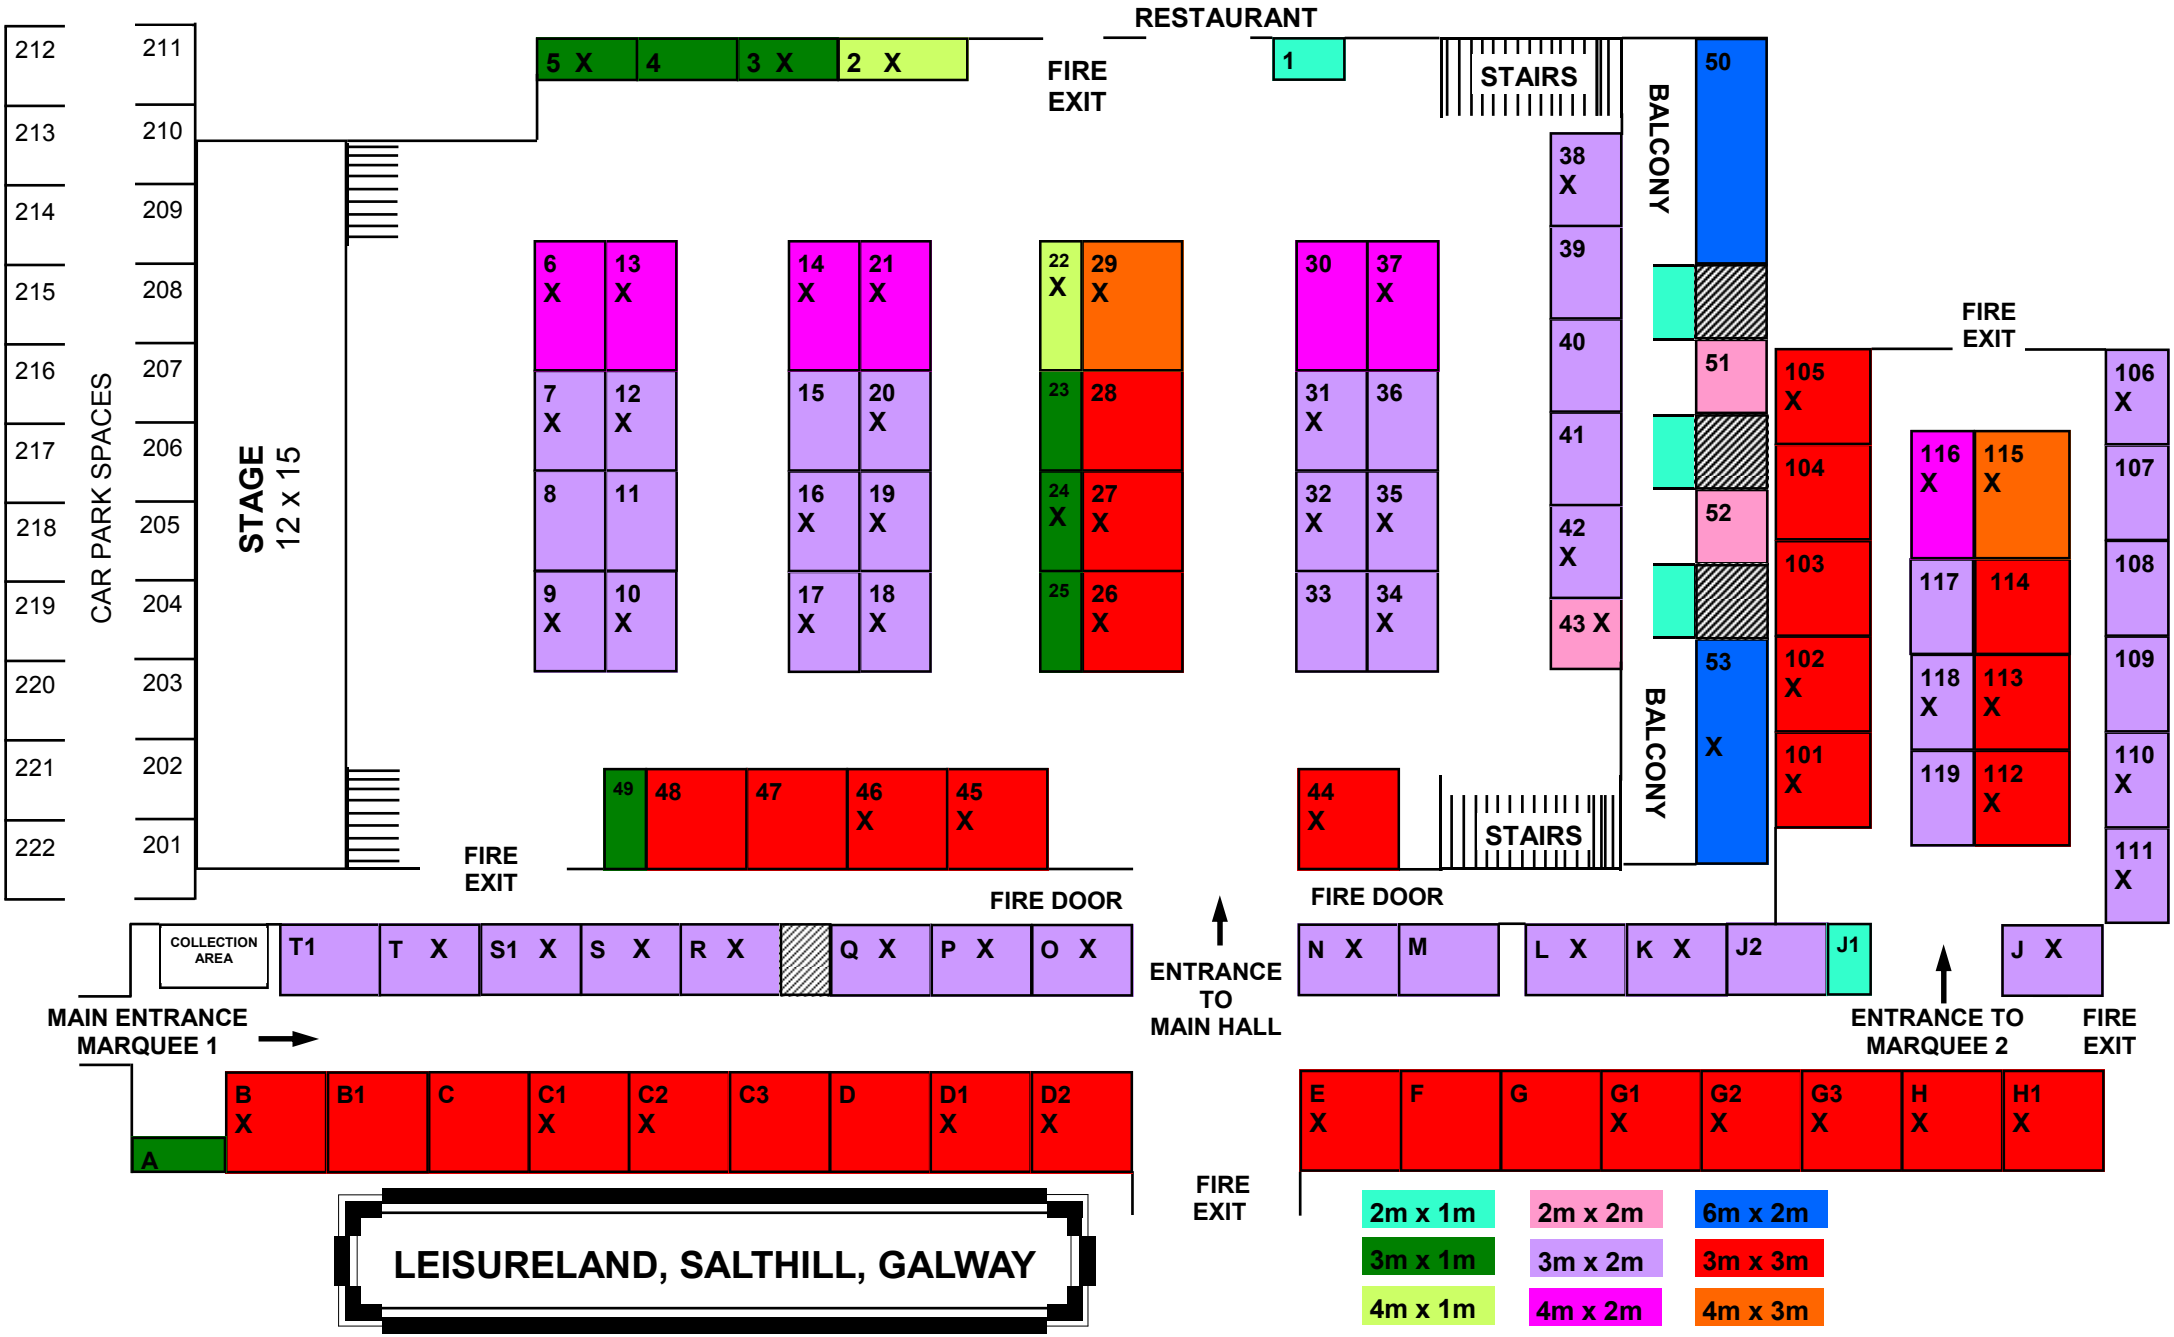
RESTAURANT
FIRE EXIT
STAIRS
BALCONY
CAR PARK SPACES
STAGE
12 x 15
FIRE EXIT
FIRE DOOR
COLLECTION AREA
MAIN ENTRANCE MARQUEE 1
ENTRANCE TO MAIN HALL
ENTRANCE TO MARQUEE 2
FIRE EXIT
2m x 1m
2m x 2m
6m x 2m
3m x 1m
3m x 2m
3m x 3m
4m x 1m
4m x 2m
4m x 3m
LEISURELAND, SALTHILL, GALWAY